


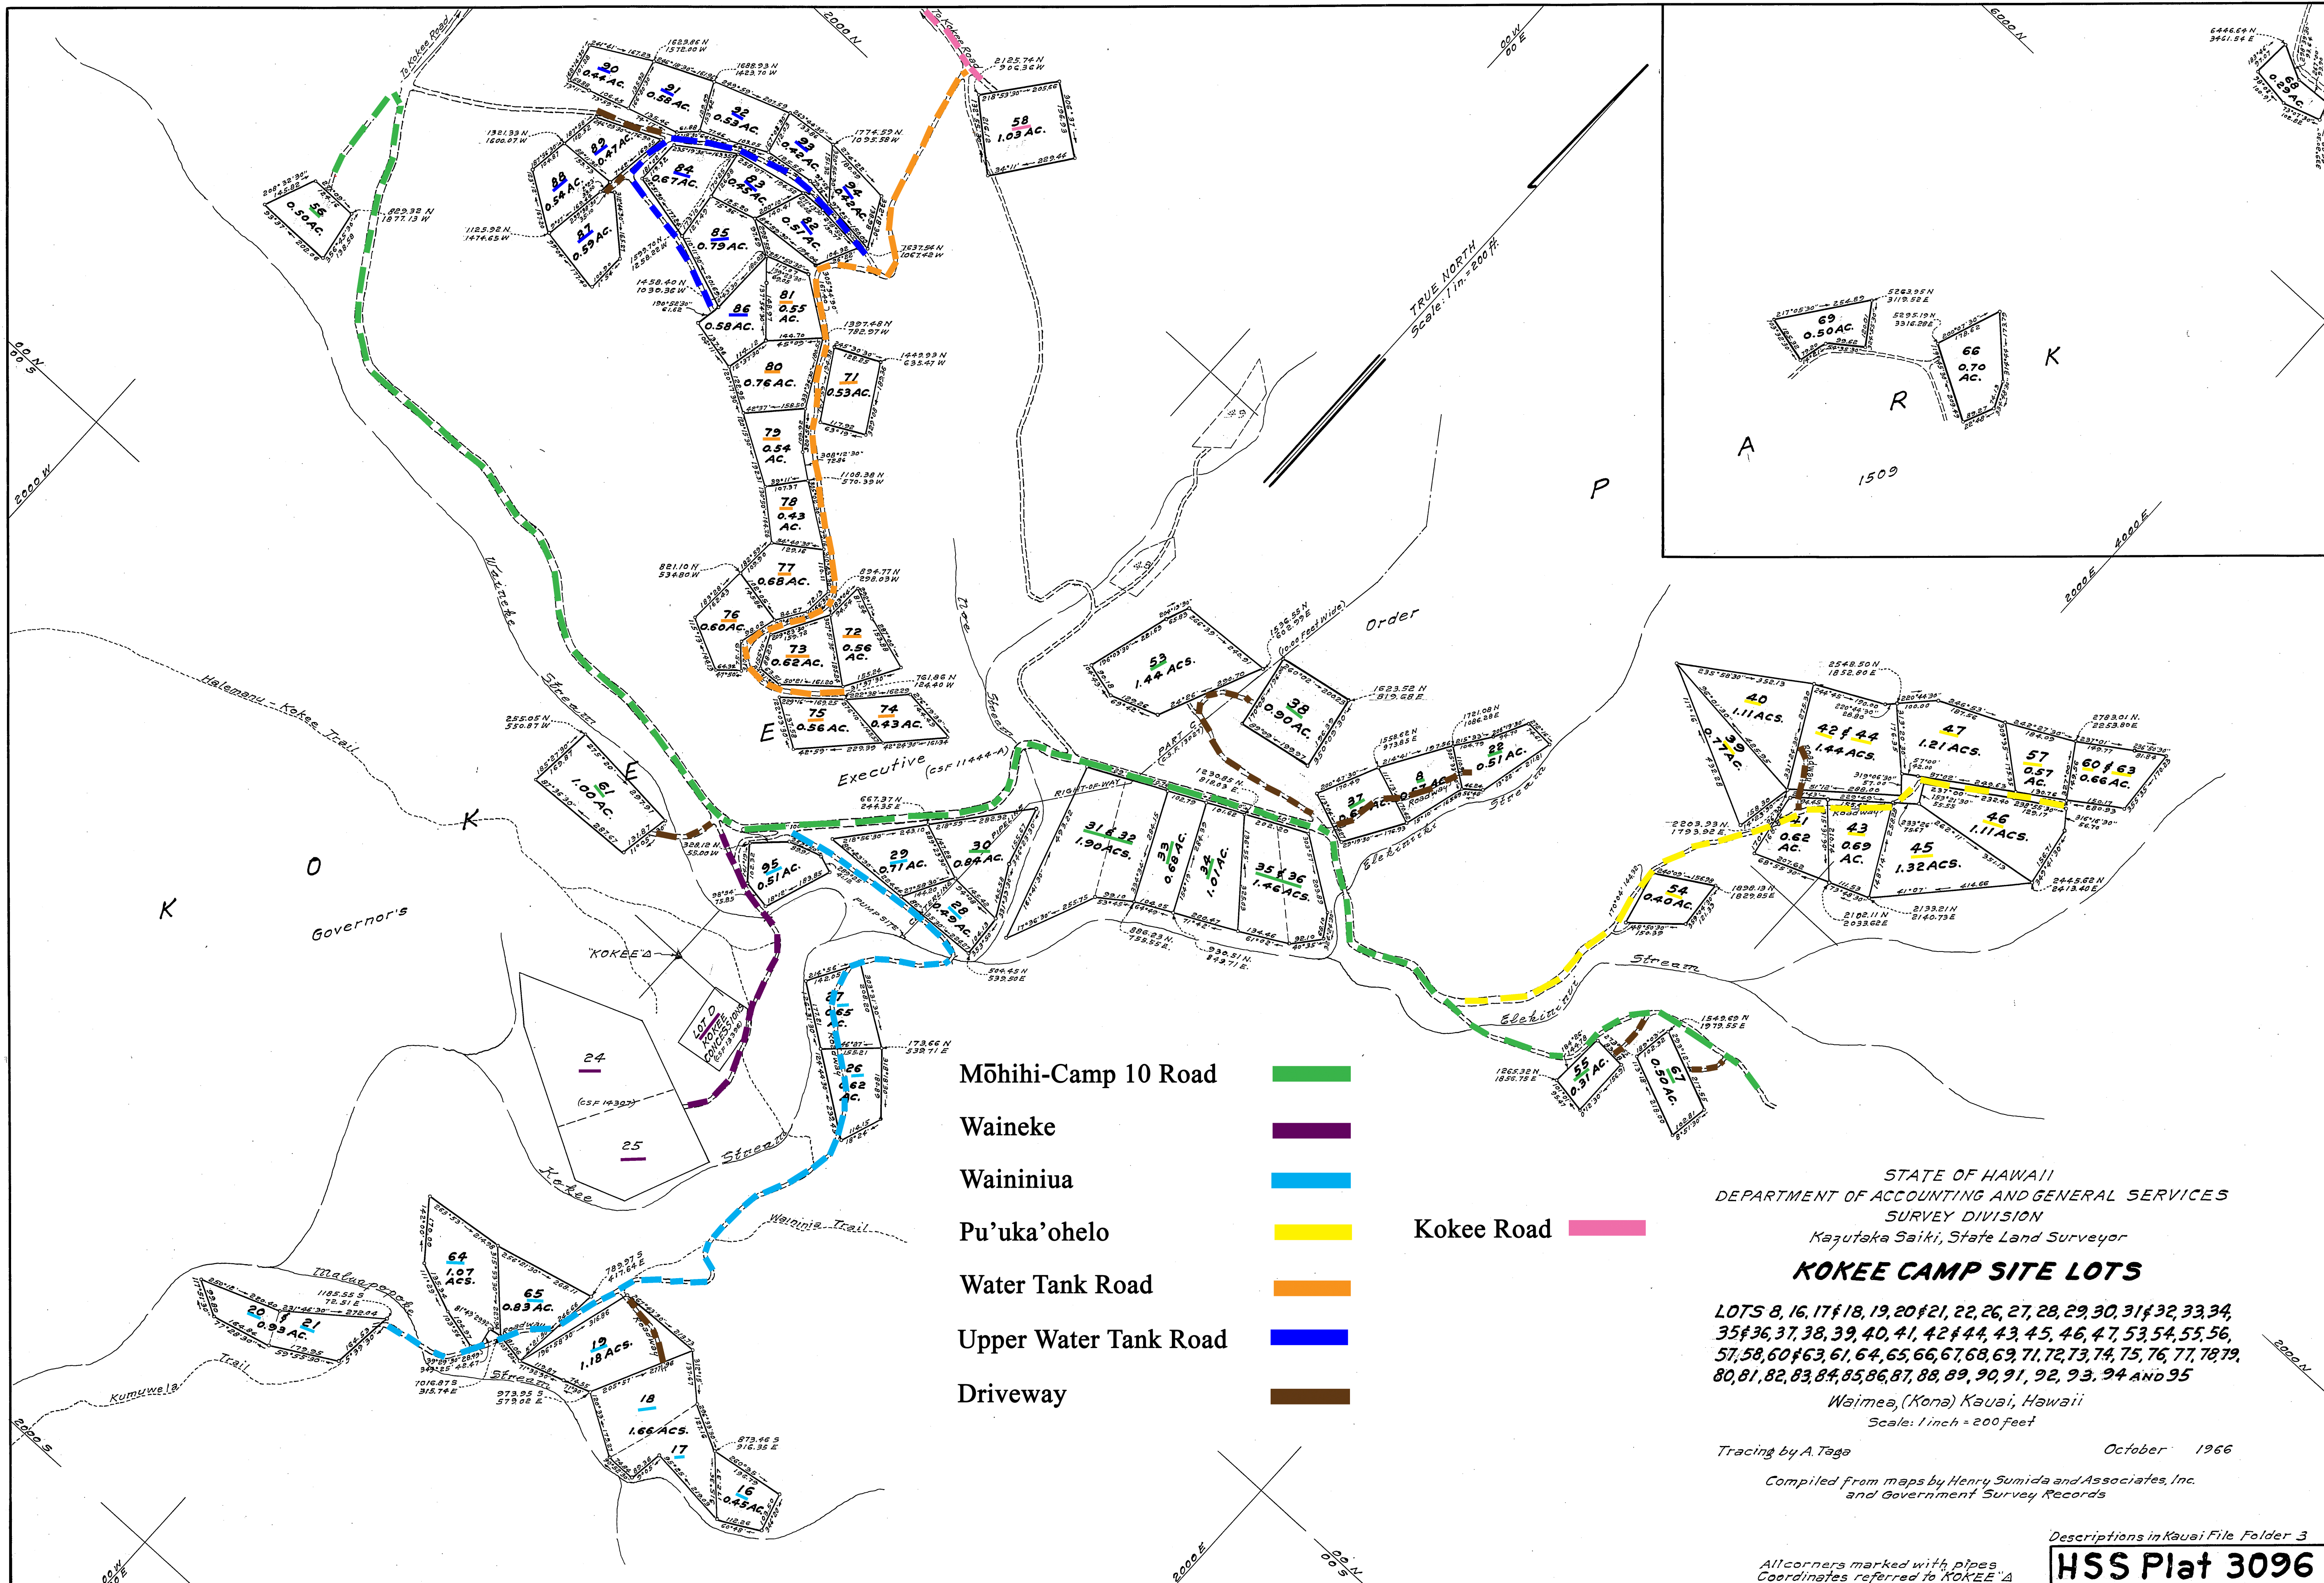

Mōhihi-Camp 10 Road

Waineke

Waininiua

Pu'uka'ohelo

Water Tank Road

Upper Water Tank Road

Driveway

Kokee Road

STATE OF HAWAII
DEPARTMENT OF ACCOUNTING AND GENERAL SERVICES
SURVEY DIVISION
Kazutaka Saiki, State Land Surveyor

KOKEE CAMP SITE LOTS

LOTS 8, 16, 17, 18, 19, 20, 21, 22, 26, 27, 28, 29, 30, 31, 32, 33, 34, 35, 36, 37, 38, 39, 40, 41, 42, 44, 43, 45, 46, 47, 53, 54, 55, 56, 57, 58, 60, 63, 61, 64, 65, 66, 67, 68, 69, 71, 72, 73, 74, 75, 76, 77, 78, 79, 80, 81, 82, 83, 84, 85, 86, 87, 88, 89, 90, 91, 92, 93, 94 AND 95

Waimea, (Kona) Kauai, Hawaii

Scale: 1 inch = 200 feet

Tracing by A. Taga

October 1966

Compiled from maps by Henry Sumida and Associates, Inc.
and Government Survey Records

Descriptions in Kauai File Folder 3

HSS Plat 3096

All corners marked with pipes
Coordinates referred to KOKEE "A"

21" x 32" = 4.67 Sq. Ft.

SHEET 2 OF 2 SHEETS